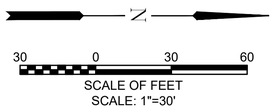

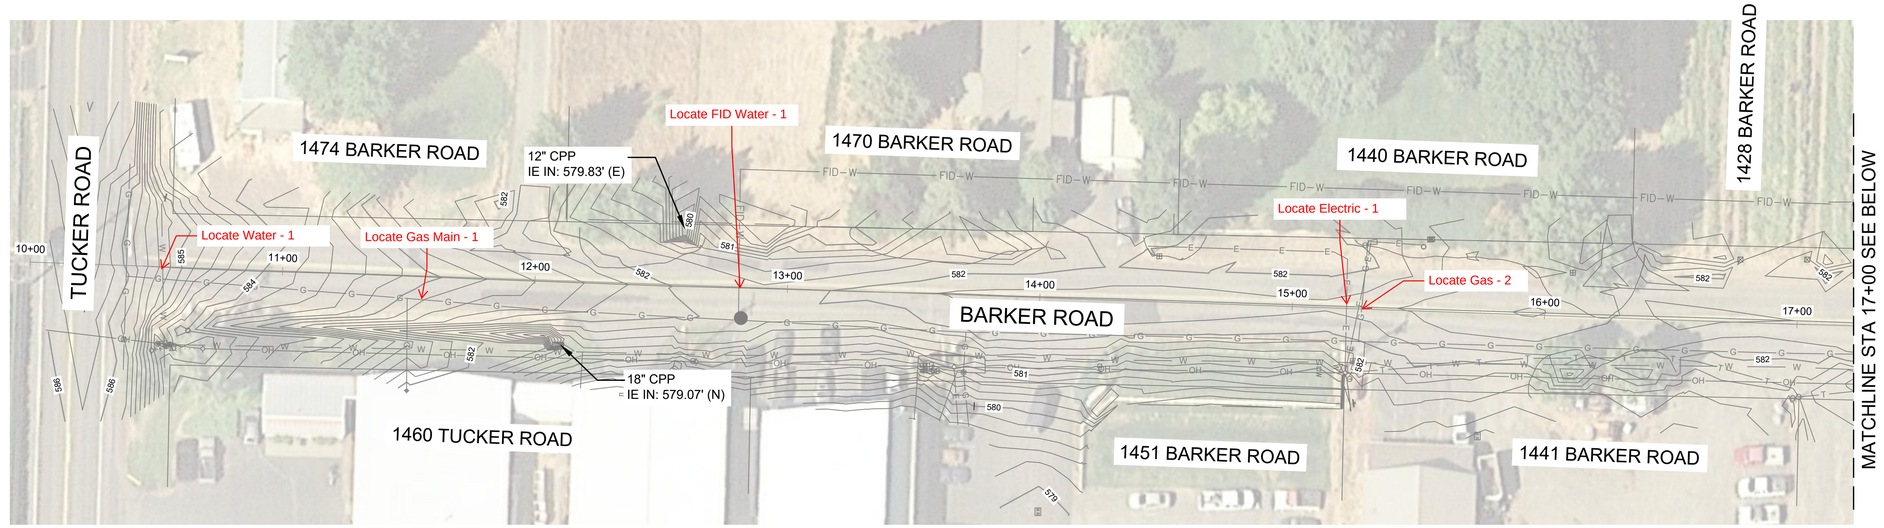

EXISTING SITE CONDITIONS 1 G-03
SCALE: 1" = 30'

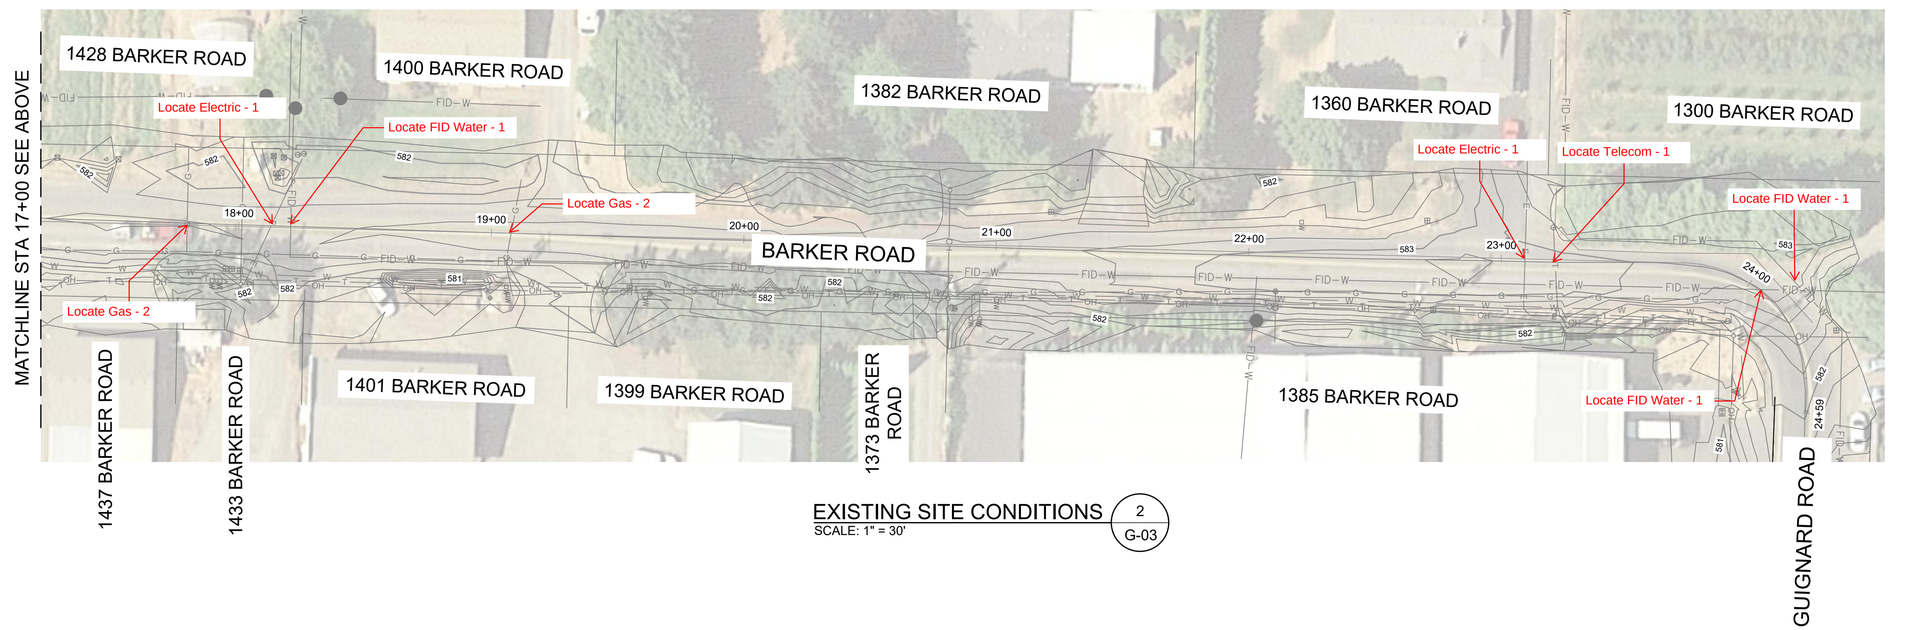

EXISTING SITE CONDITIONS 2 G-03
SCALE: 1" = 30'

90% PLANS - NOT FOR CONSTRUCTION

HOOD RIVER COUNTY FRUIT RECREATION INDUSTRY

REGISTERED PROFESSIONAL ENGINEER 72788PE OREGON JUNE 29, 2009 MATTHEW STEPHEN TIPTON
PRELIMINARY NOT FOR CONSTRUCTION
RENEWS: 06/30/2022

VERIFY SCALES
BAR IS ONE INCH ON ORIGINAL DRAWING.
0" 1"
IF NOT ONE INCH ON THIS SHEET, ADJUST SCALES ACCORDINGLY.

NO.	DATE	BY	APPR	REVISIONS

CENTURY WEST ENGINEERING
BEND OFFICE
1020 SW EMKAY DRIVE, #100
BEND, OR 97702
541.322.8962
541.382.2423 FAX

DATE: MAY 2021
PROJECT NO: 12493.001.01

DESIGNED BY: MST
DRAWN BY: SNB
CHECKED BY: RDV
SCALE: AS NOTED

HOOD RIVER COUNTY
BARKER ROAD

EXISTING SITE CONDITIONS

DRAWING NO. G-03
SHEET NO. 3 OF 14

X:\Projects\Hood River County\Barker Road\CAD_WORKING\G-03 EXISTING SITE CONDITIONS.dwg